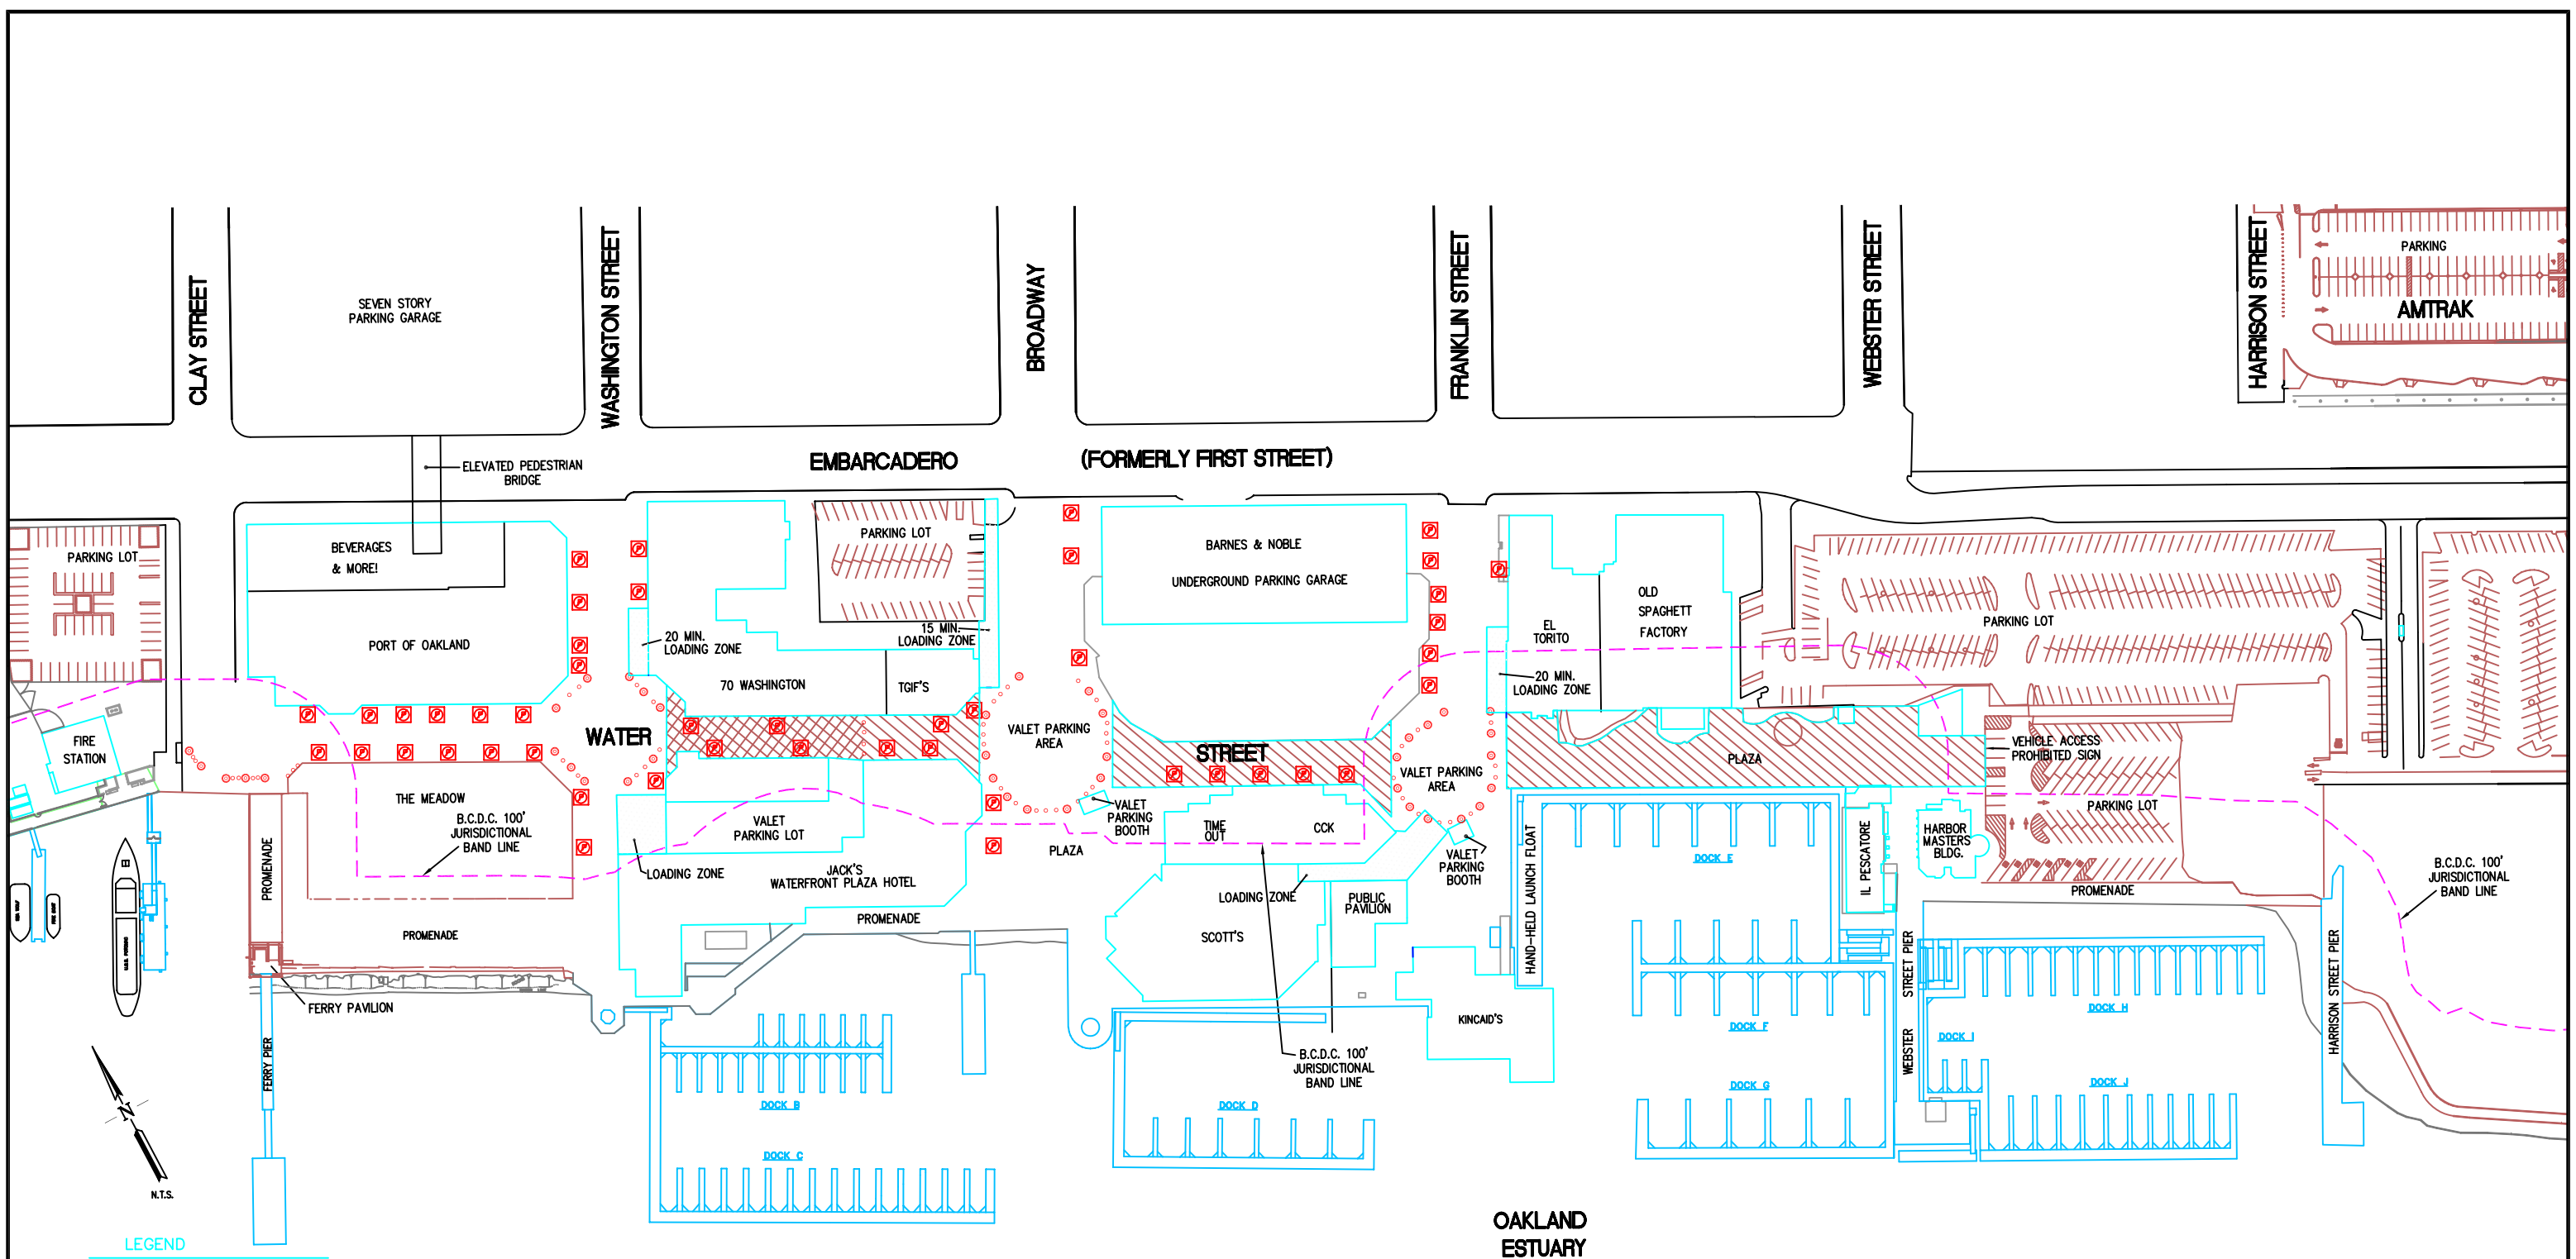

LEGEND

- CLOSED TO THROUGH TRAFFIC
- WATER FRONT PLAZA HOTEL EXITING TRAFFIC ONLY
- LOADING ZONE
- NO PARKING SIGN
- LARGE BOLLARD
- SMALL BOLLARD

NOTES:

1) NO PARKING IN ALL AREAS SOUTH OF EMBARCADERO BETWEEN CLAY STREET AND WEBSTER STREET, UNLESS OTHERWISE NOTED.
2) PUBLIC SAFETY/EMERGENCY VEHICLES PERMITTED IN ALL AREAS
3) SERVICE AND DELIVERY VEHICLES ON WATER STREET SHALL BE LIMITED BETWEEN MIDNIGHT AND 11:00 AM SEVEN DAYS A WEEK.
4) EXCEPT FOR EMERGENCY REPAIRS, MAINTENANCE VEHICLES SHALL BE PROHIBITED IN PUBLIC ACCESS AREAS AND ON WATER STREET DURING 11:30 AM TO 1:30 PM OR 5:00 PM TO 9:00 PM

PORT OF OAKLAND

530 Water Street
Oakland, California

GRAPHIC SCALE

0
IN FEET
1 INCH = FT.

Vehicle Access Plan

Jack London Square Phase I

City of Oakland, Alameda County, California

DRAWN BY: D. Scott	FIELD BOOK: NONE
CHECKED BY:	DATA FILE: NONE
SCALE: 1" =	WORK ORDER NO. 104669
DATE: 8-11-04	REVISION: 3
SHEET 1 OF 1	REV. DATE: 8-26-04
ATTACHMENTS: NONE	
DWG LOCATION: JLS SURVEY / 104669 / BCDC-VAP-3.DWG	