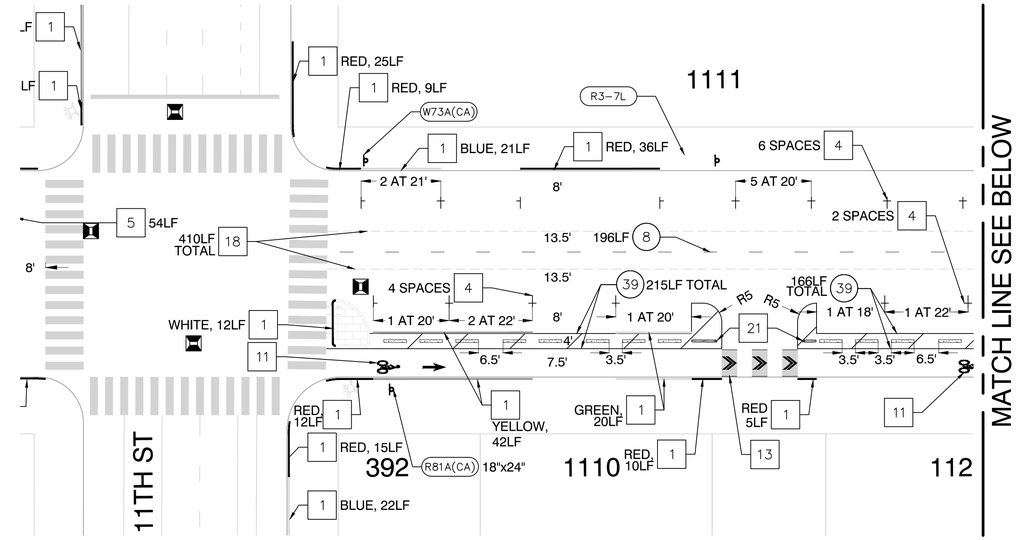

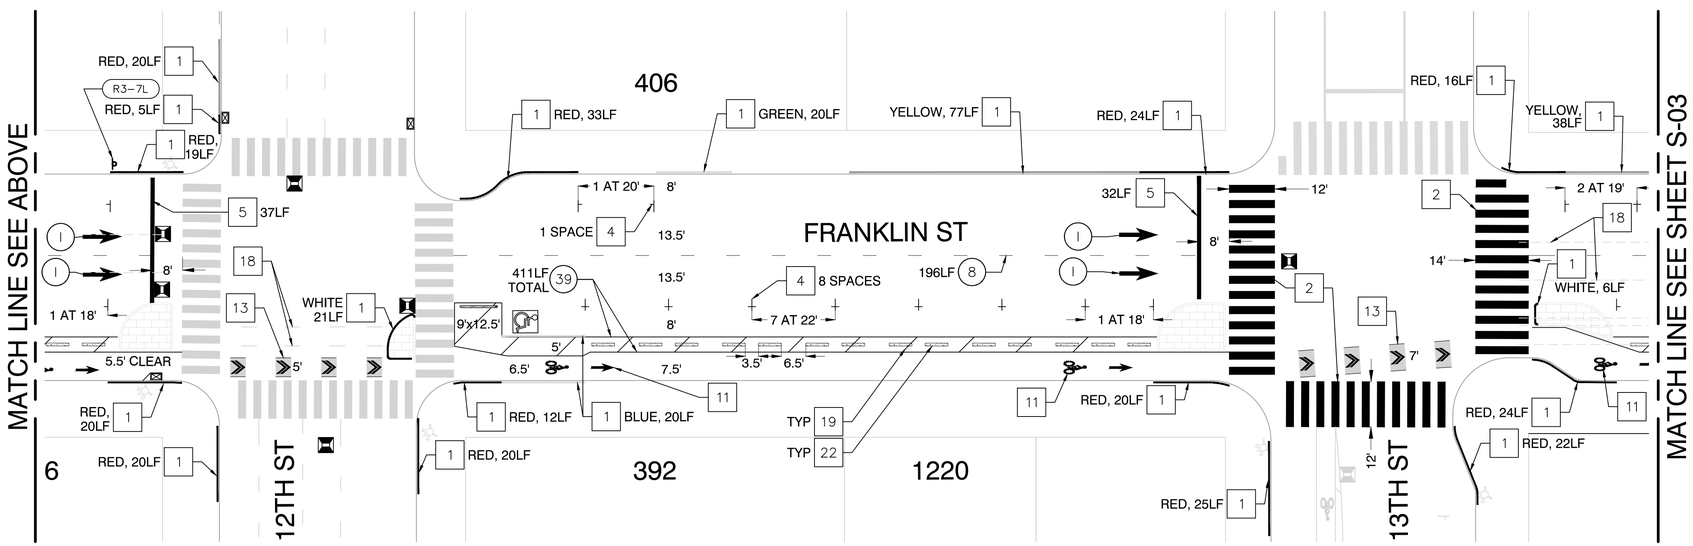

GENERAL NOTES:

1. CONTRACTOR SHALL COORDINATE WITH ENGINEER TO INSTALL WEST SIDE PARKING TEES TO ALIGN WITH EXISTING METER LOCATIONS.

0 10 20 40
SCALE:1"= 20'

100% PLANS
NOT FOR CONSTRUCTION
REGISTERED PROFESSIONAL ENGINEER
AMIT KUMAR SALWAN
No. C82527
Exp. 6/30/24
CIVIL
STATE OF CALIFORNIA

SUPERVISING CIVIL ENGINEER

100% SUBMITTAL
NOT FOR BID OR CONSTRUCTION

DOWNTOWN STREETS REHABILITATION PROJECT (MS2023)

CITY OF OAKLAND
DEPARTMENT OF TRANSPORTATION
250 FRANK H. OGAWA PLAZA, SUITE 4314 * OAKLAND CA, 94612
(510) 238-3437 * FAX (510) 238-7227

CIVIL ENGINEER	AMIT KUMAR SALWAN
RCE NO.	C82527
CHECKED BY	PM
DESIGNED BY	BG
DRAWN BY	BG

NO.	DATE	BY	REFERENCE

STRIPING LAYOUTS
FRANKLIN STREET
6TH ST - BROADWAY

PROJECT NO. 1006999
SCALE: 1" = 20'
SHEET NO. S-02
DATE: 7/30/2024
25 OF 28

DRAWING NAME: P:\Civil Street Delivery\PROJECTS\CSP1\ACTIVE\1006999 - MS2023 Downtown (PM)\z_DESIGN\z_CADZ_Sheets\1006999_Striping_FRK Rd Diet.dwg
PLOT DATE: 07-30-24
PLOTTED BY: gravlab

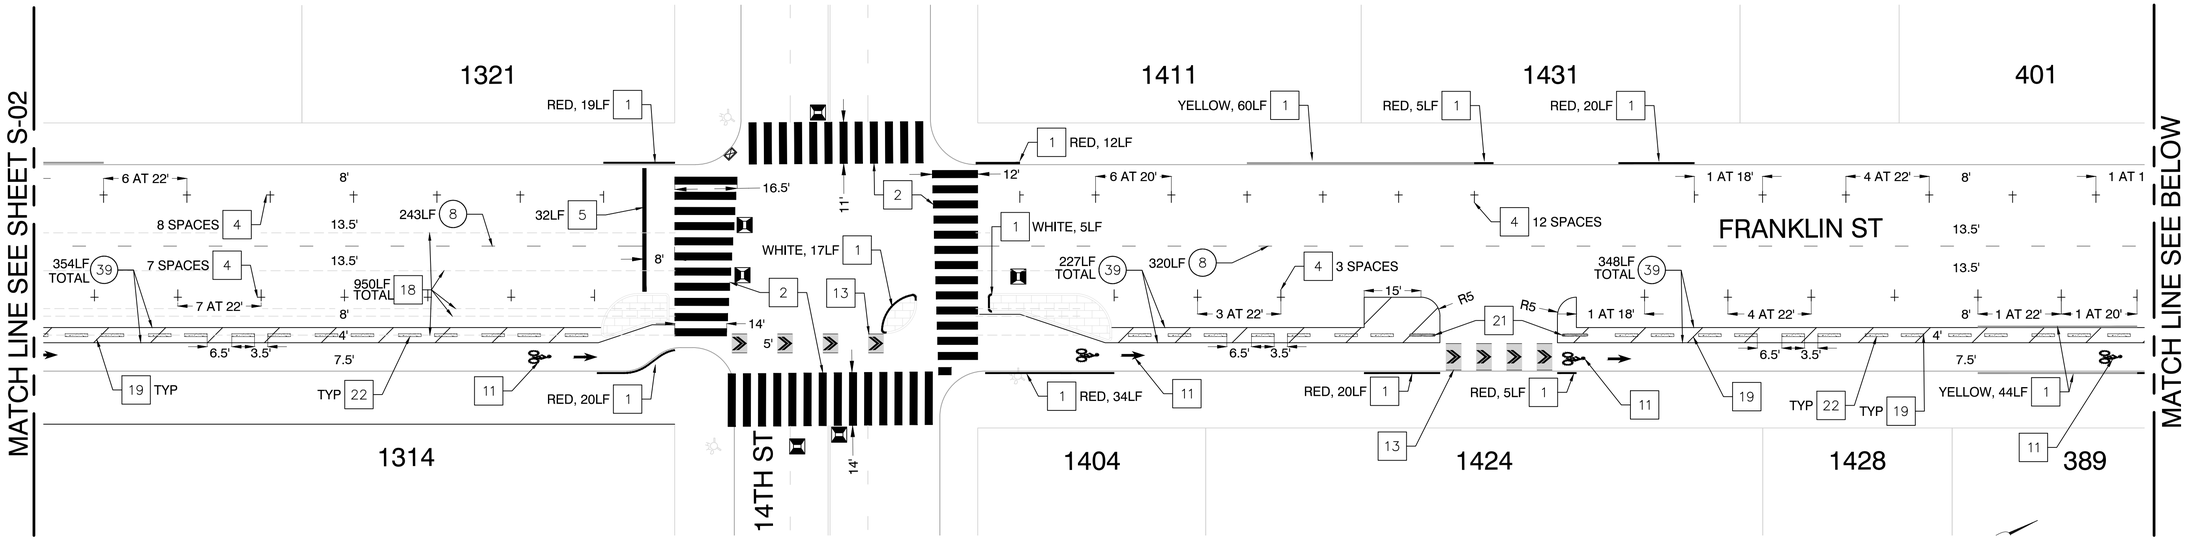

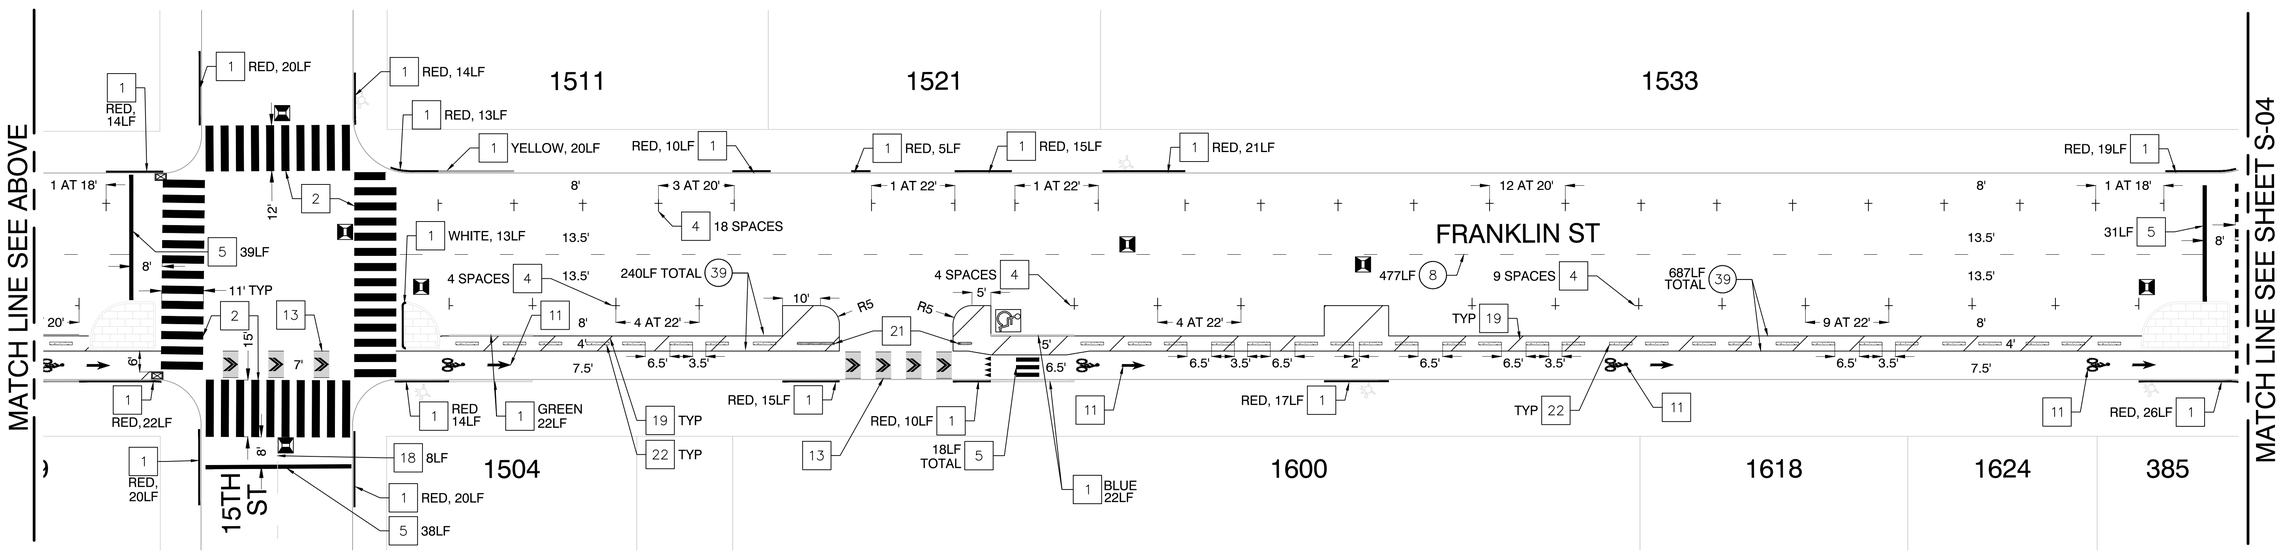

GENERAL NOTES:

1. CONTRACTOR SHALL COORDINATE WITH ENGINEER TO INSTALL WEST SIDE PARKING TEES TO ALIGN WITH EXISTING METER LOCATIONS.

0 10 20 40
SCALE:1"= 20'

100% PLANS NOT FOR CONSTRUCTION

REGISTERED PROFESSIONAL ENGINEER AMIT KUMAR SALWAN NO. C82527 Exp. 6/30/24 CIVIL STATE OF CALIFORNIA

SUPERVISING CIVIL ENGINEER

100% SUBMITTAL
NOT FOR BID OR CONSTRUCTION

DOWNTOWN STREETS REHABILITATION PROJECT (MS2023)

CITY OF OAKLAND
DEPARTMENT OF TRANSPORTATION
250 FRANK H. OGAWA PLAZA, SUITE 4314 * OAKLAND CA, 94612
(510) 238-3437 * FAX (510) 238-7227

CIVIL ENGINEER	AMIT KUMAR SALWAN
RCE NO.	C82527
CHECKED BY	PM
DESIGNED BY	BG
DRAWN BY	BG

NO.	DATE	BY	REFERENCE

STRIPING LAYOUTS
FRANKLIN STREET
6TH ST - BROADWAY

PROJECT NO. 1006999

SCALE: 1" = 20'

SHEET NO. S-03

DATE: 7/30/2024

26 OF 28

DRAWING NAME: P:\Civil\Street Delivery\PROJECTS\CSP1\ACTIVE\1006999 - MS2023 Downtown (PM)\2_DESIGN\6_CADD\2_Sheets\1006999_Striping_FRK Rd Dist.dwg
PLOT DATE: 07-30-24
PLOTTED BY: gravitablo

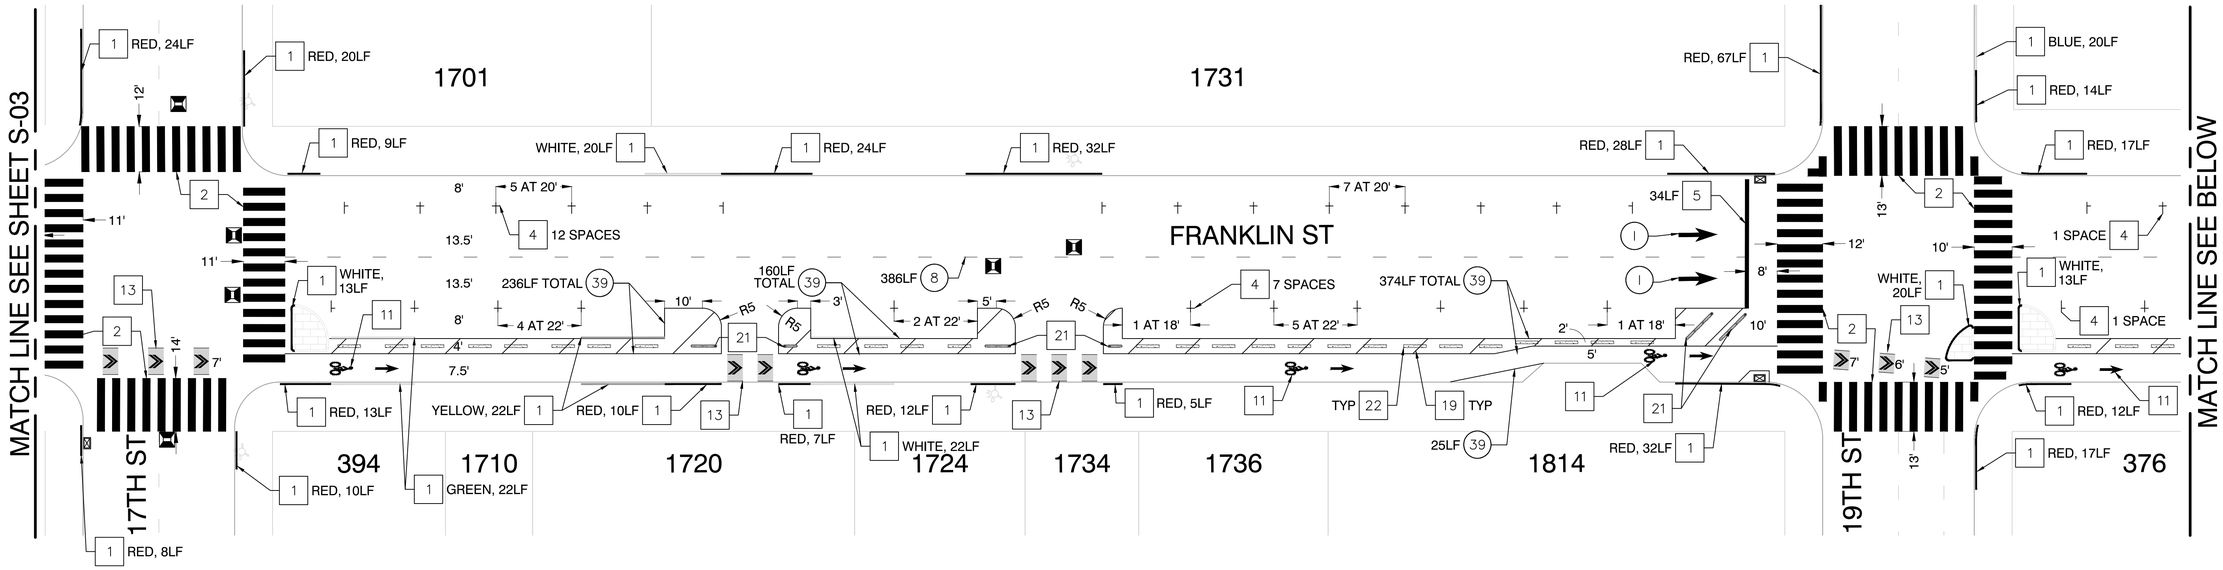

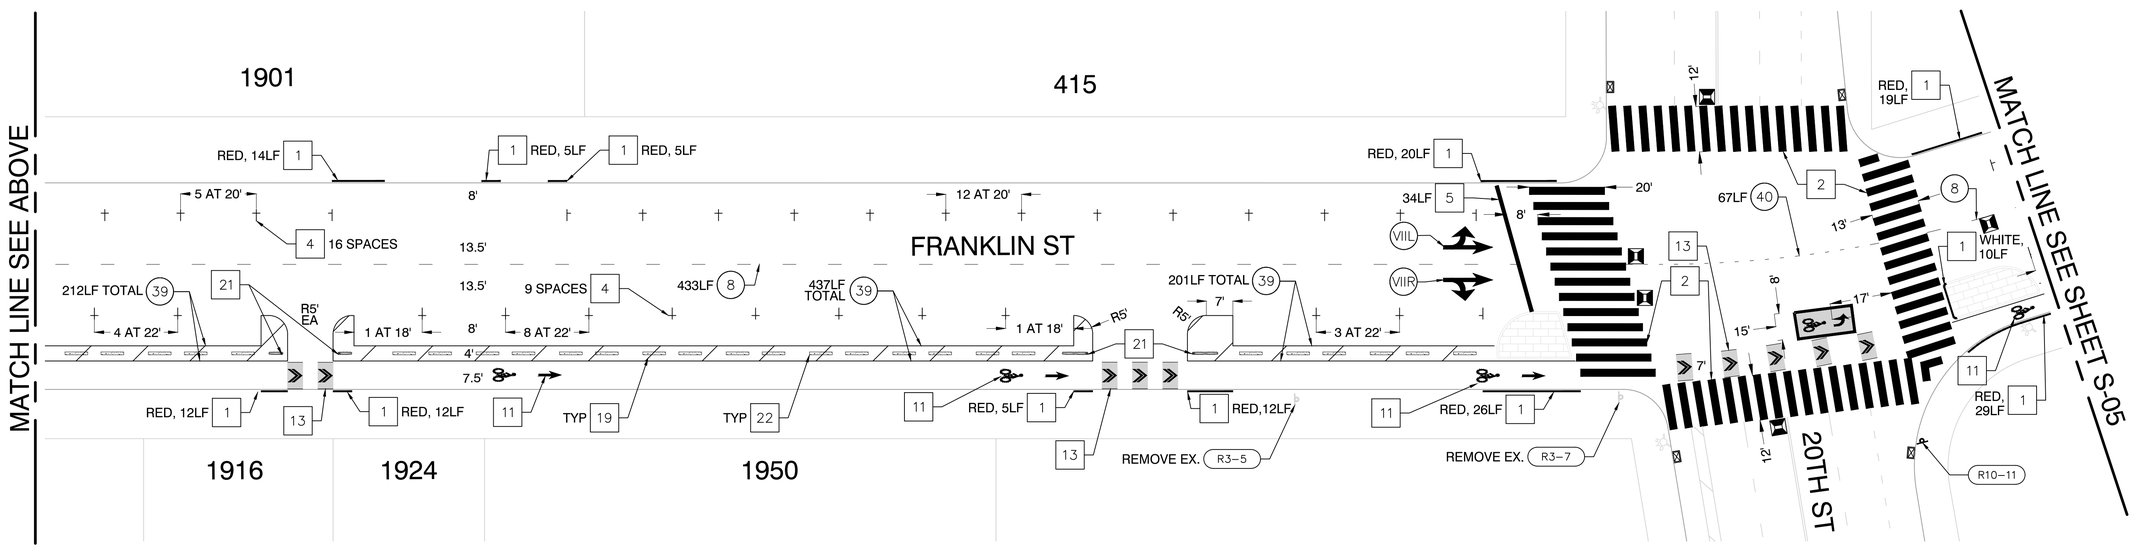

GENERAL NOTES:

1. CONTRACTOR SHALL COORDINATE WITH ENGINEER TO INSTALL WEST SIDE PARKING TEES TO ALIGN WITH EXISTING METER LOCATIONS.

0 10 20 40
SCALE:1"= 20'

REGISTERED PROFESSIONAL ENGINEER
AMIT KUMAR SALWAN
No. C82527
Exp. 6/30/24
CIVIL
STATE OF CALIFORNIA
100% PLANS
NOT FOR CONSTRUCTION

SUPERVISING CIVIL ENGINEER

100% SUBMITTAL
NOT FOR BID OR CONSTRUCTION

DOWNTOWN STREETS REHABILITATION PROJECT (MS2023)

CITY OF OAKLAND
DEPARTMENT OF TRANSPORTATION
250 FRANK H. OGAWA PLAZA, SUITE 4314 * OAKLAND CA, 94612
(510) 238-3437 * FAX (510) 238-7227

CIVIL ENGINEER	AMIT KUMAR SALWAN
RCE NO.	C82527
CHECKED BY	PM
DESIGNED BY	BG
DRAWN BY	BG

NO.	DATE	BY	REFERENCE

STRIPING LAYOUTS
FRANKLIN STREET
6TH ST - BROADWAY

PROJECT NO. 1006999
SCALE: 1" = 20'
SHEET NO. S-04
DATE: 7/30/2024
27 OF 28

DRAWING NAME: P:\Grant\Streets Delivery\PROJECTS\CAPI1_ACTIVE\1006999 - MS2023 Downtown\PM\2. DESIGN\6. CADD\2. Sheets\1006999_Striping_FRK-Fld Dwt.dwg
PLOT DATE: 07-30-24
PLOTTED BY: grantd9b

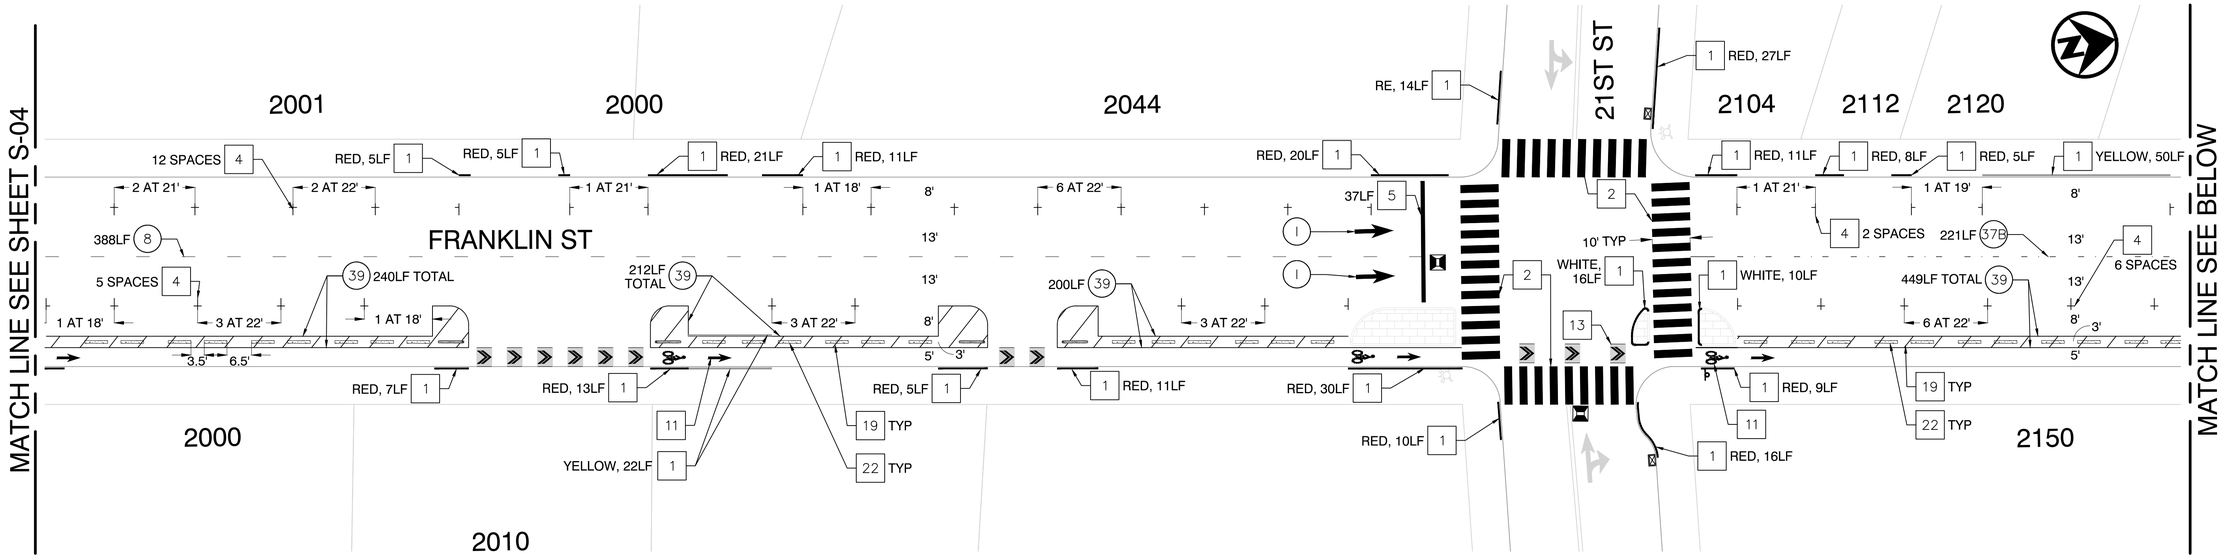

GENERAL NOTES:

1. CONTRACTOR SHALL COORDINATE WITH ENGINEER TO INSTALL WEST SIDE PARKING TEES TO ALIGN WITH EXISTING METER LOCATIONS.

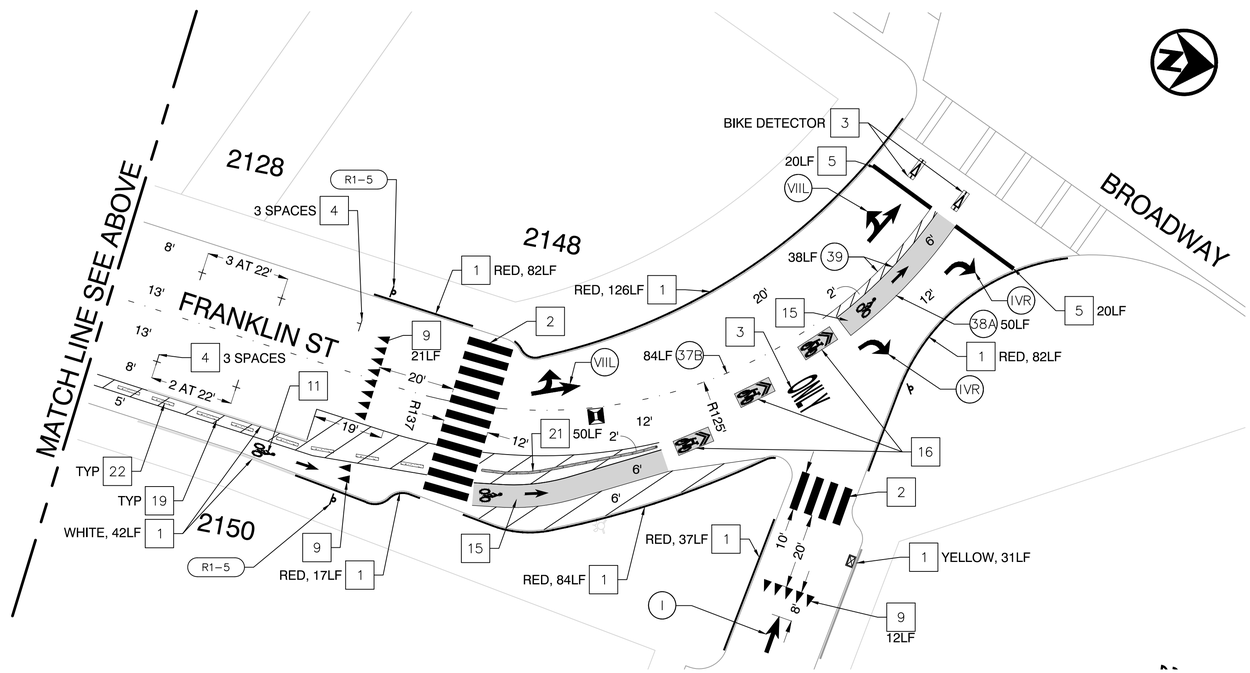

0 10 20 40

SCALE:1"= 20'

100% SUBMITTAL
NOT FOR BID OR CONSTRUCTION

REGISTERED PROFESSIONAL ENGINEER AMIT KUMAR SALWAN No. C82527 Exp. 6/30/24 CIVIL STATE OF CALIFORNIA

100% PLANS NOT FOR CONSTRUCTION

SUPERVISING CIVIL ENGINEER

DOWNTOWN STREETS REHABILITATION PROJECT (MS2023)

CITY OF OAKLAND
DEPARTMENT OF TRANSPORTATION
250 FRANK H. OGAWA PLAZA, SUITE 4314 * OAKLAND CA, 94612
(510) 238-3437 * FAX (510) 238-7227

CIVIL ENGINEER	AMIT KUMAR SALWAN
RCE NO.	C82527
CHECKED BY	PM
DESIGNED BY	BG
DRAWN BY	BG

NO.	DATE	BY	REFERENCE

STRIPING LAYOUTS
FRANKLIN STREET
6TH ST - BROADWAY

PROJECT NO. 1006999

SCALE: 1" = 20'

DATE: 7/30/2024

SHEET NO. S-05

28 OF 28

DRAWING NAME: P:\Great Streets Delivery\PROJECTS\SOFT_ACTIVE\1006999_MS2023 Downtown (PW)_DESIGN\05_CADD_Sheets\1006999_Striping_FRA-7th Dist.dwg
PLOT DATE: 07/30/24
PLOTTED BY: gramotio