


E 21st Street Safety Project


DRAFT Conceptual Designs (September 2026)

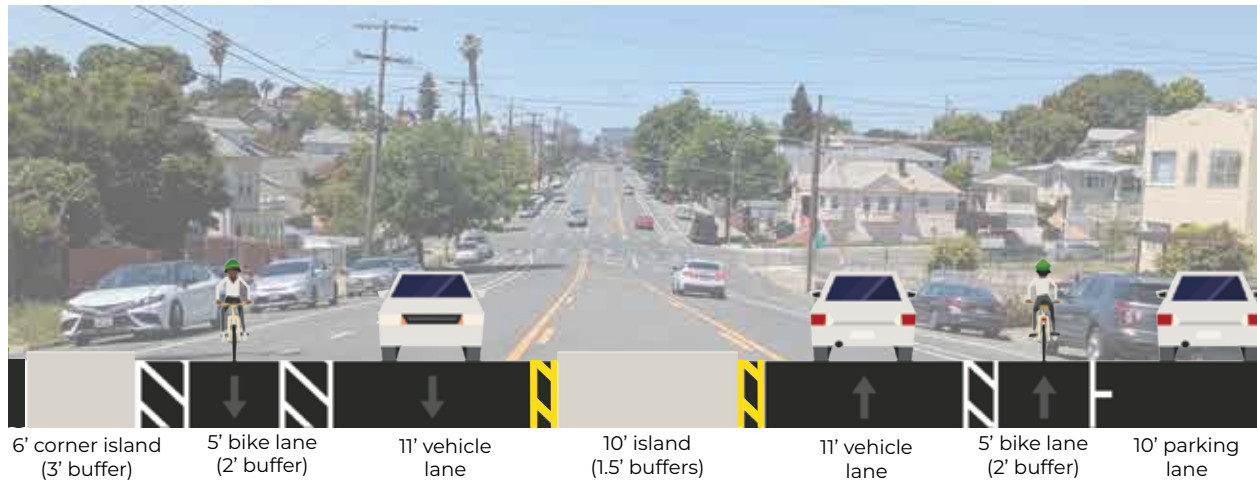

Typical Intersection Cross-Section



Sheet 1: 14th Ave - 18th Ave

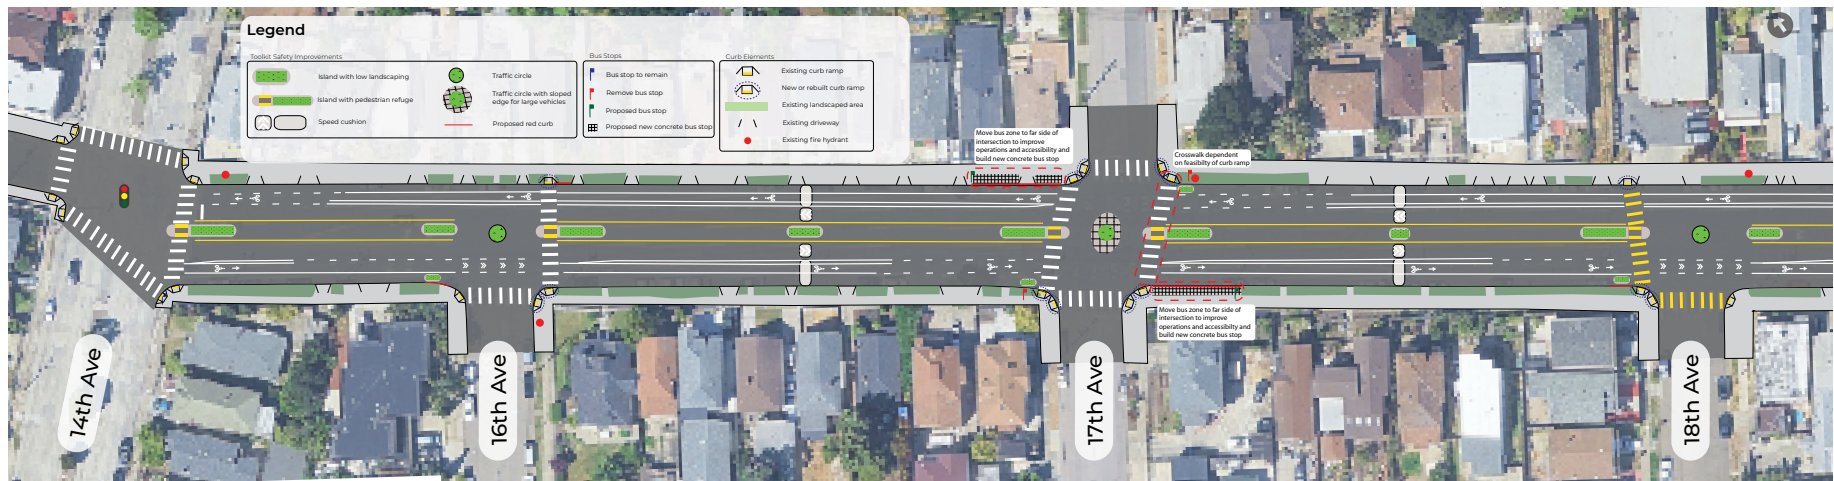


Match: Sheet 2

E 21st Street Safety Project

DRAFT Conceptual Designs (September 2026)



Sheet 2: 18th Ave - 21st Ave

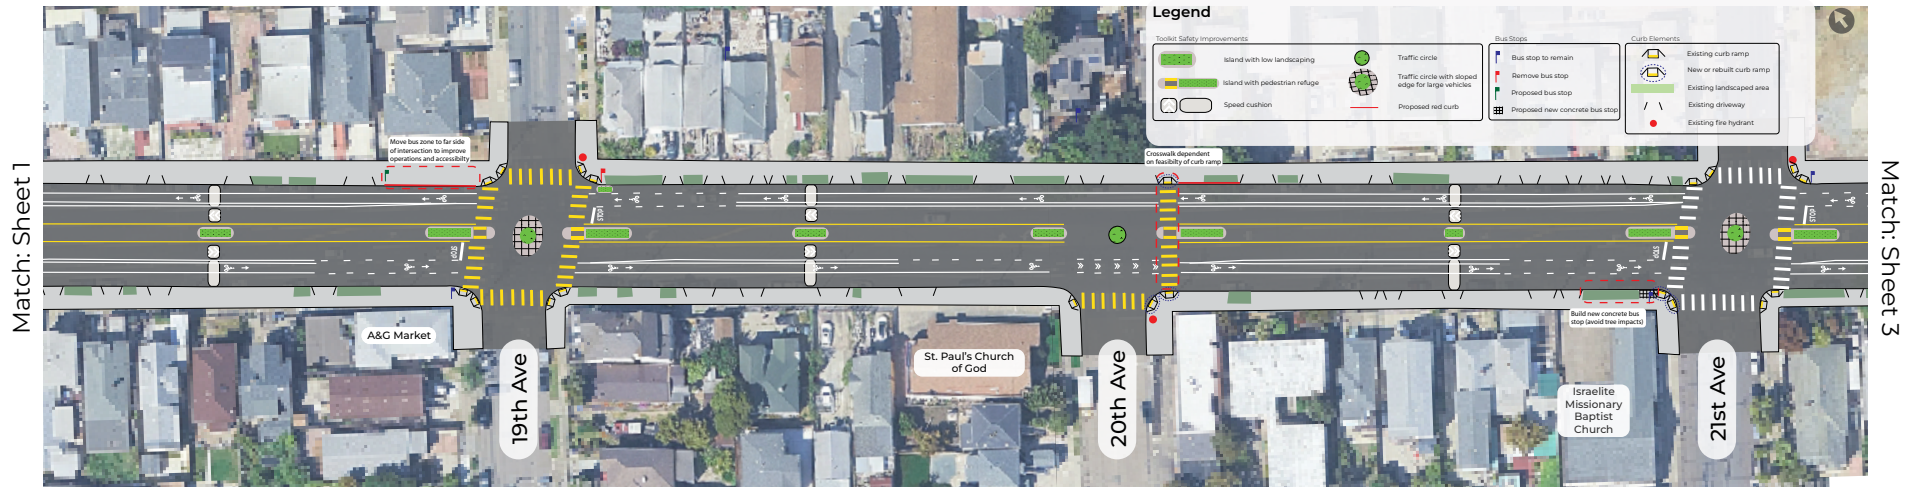

Sheet 3: 21st Ave - 23rd Ave

